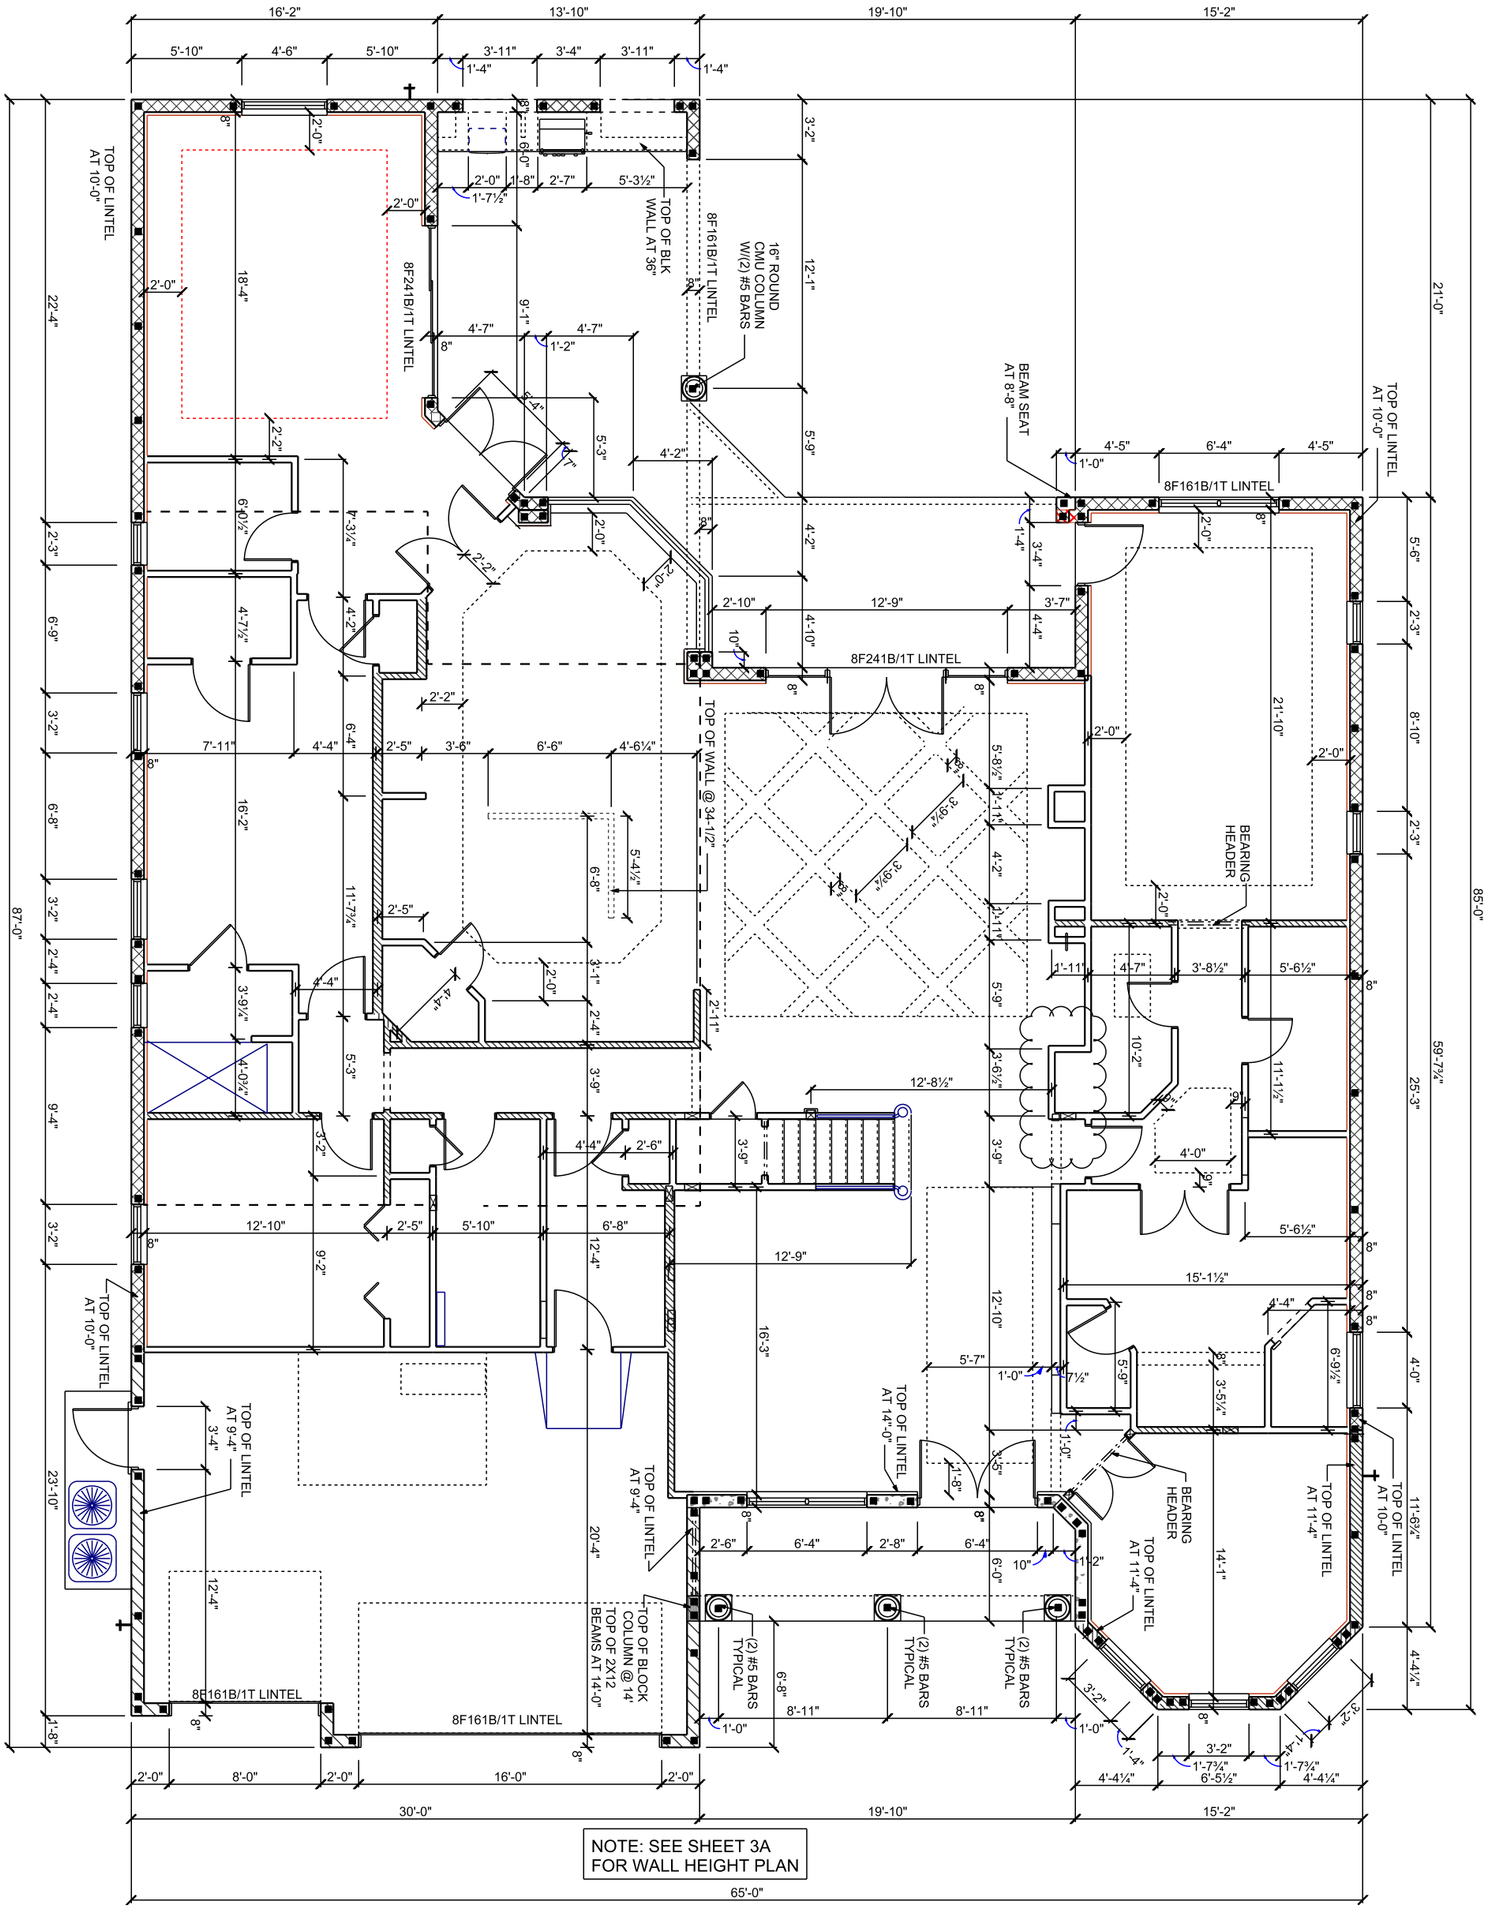

NOTE: SEE SHEET 3A FOR WALL HEIGHT PLAN

DIMENSION PLAN

SCALE 1/8" = 1'-0"

A.E.C.S # 15076 **PLAN 4510**

3

DEEB FAMILY HOMES, LTD.
9400 RIVER CROSSING BLD.
NEW PORT RICHEY, FL. 34655

PLAN DATE	
1. 07-21-2015	6. 09-12-2015
2. 07-30-2015	**7. 09-24-2015**
3. 08-05-2015	
4. 08-19-2015	
5. 08-31-2015	

LOT 25
MAJESTIC OAKS

2. REVIEW SET
3. BUYER CHANGES (7)
4. STRUCT. ENG.
5. STRUCT. ENG. 2ND REVIEW
6. TRUSS REVIEW
7. CLOSET REVISION

I HEREBY CERTIFY THAT I HAVE PERFORMED THE ATTACHED DESIGN TO COMPLY WITH 145 MPH ULTIMATE WIND LOADS, EXPOSURE B AND IT IS IN COMPLIANCE WITH CHAPTER 16 OF THE 2014 FLORIDA BUILDING CODE. SEALED FOR THE STRUCTURE ONLY.

SIGNED
RICHARD E. ALLEN P.E. #56920

ALLEN ENGINEERING & CONSTRUCTION SERVICES
RICH ALLEN PROFESSIONAL ENGINEER
P.E. #56920 C.A. #9542
P.O. BOX 351
NEW PORT RICHEY, FL 34656
727-842-6100
richallenpe@gmail.com