


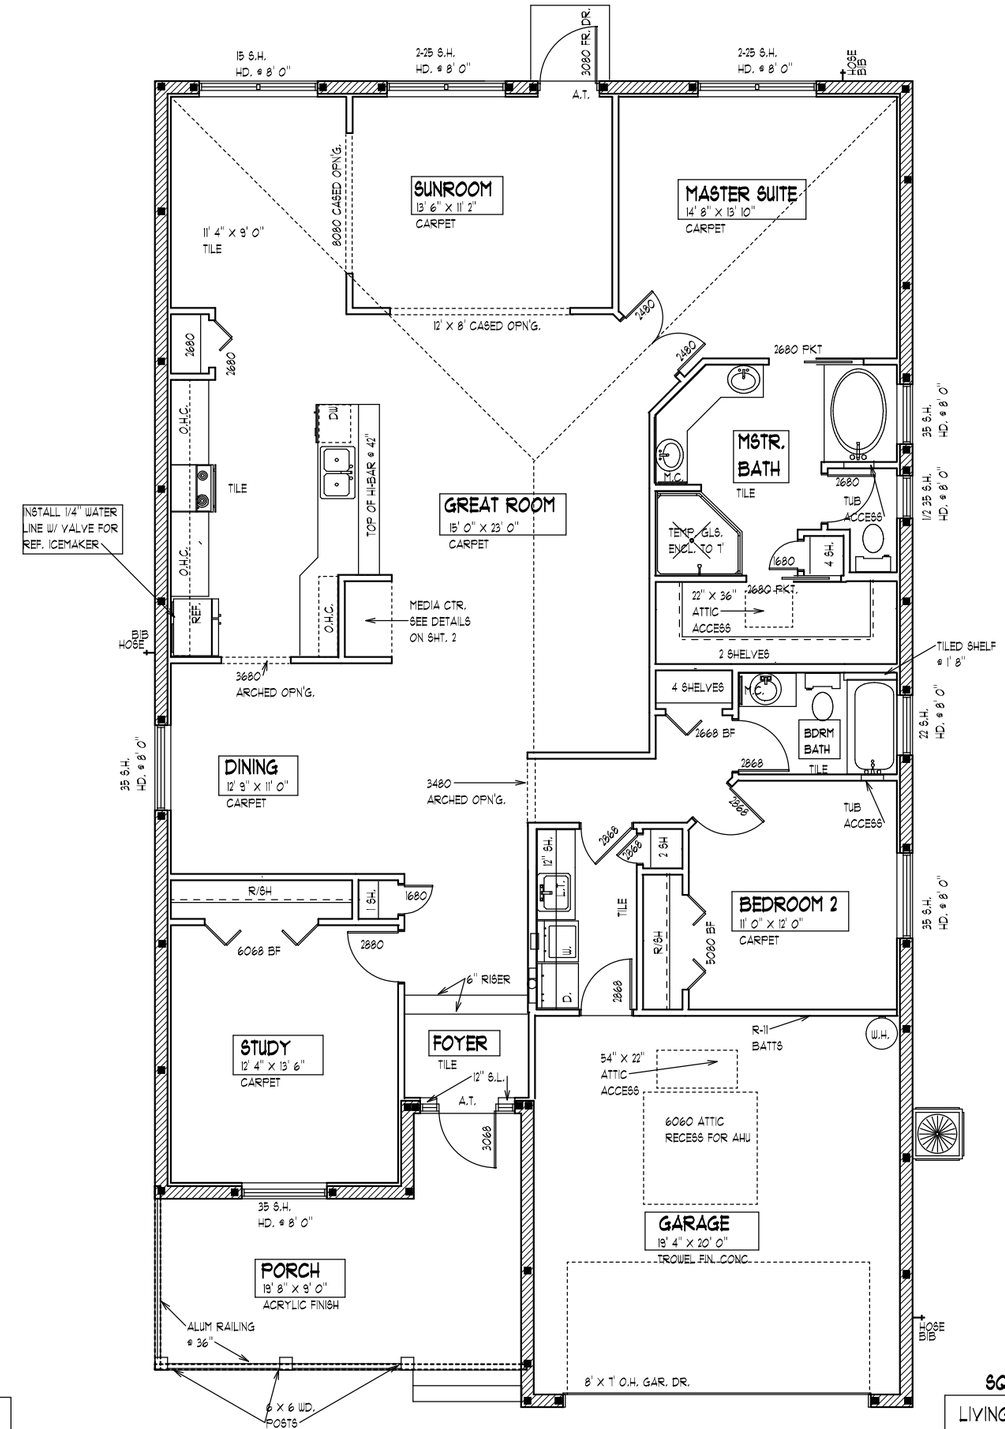


MEDIA CENTER DETAILS

WALL HEIGHT LEDGEND

TOP OF BLOCK WALL @ 9' 4"

SQUARE FOOTAGES
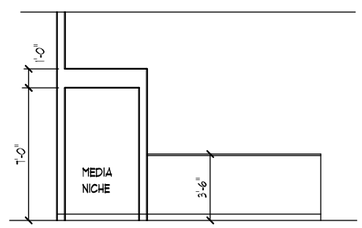
| | | |
|---|---|---|
| LIVING AREA | = | 2,144 S.F. |
| GARAGE | = | 422 S.F. |
| ENTRY | = | 202 S.F. |

# MARIGOLD 2144


COSTA S. VATIKIOTIS
D.E. P.E. # 45631
STRUCTURAL DESIGN & ANALYSIS
11 WEST ORANGE ST.
TARPON SPRINGS, FL. 34688
(727) 942-1432


I HEREBY CERTIFY THAT I HAVE REVIEWED THE ATTACHED PLANS AND FOUND THEM TO BE IN COMPLIANCE WITH CHAPTER 16 OF THE 2004 FLORIDA BUILDING CODE.

SIGNED _____

CUSTOMER NAME

JOB ADDRESS

PLAN DATE

1-01-06

SCALE 1/4" = 1' 0"

## FLOOR PLAN NOTES

DEEB FAMILY HOMES, INC.
9020 RANCHO DEL RIO
#132
NEW PORT RICHET, FL. 34655

2